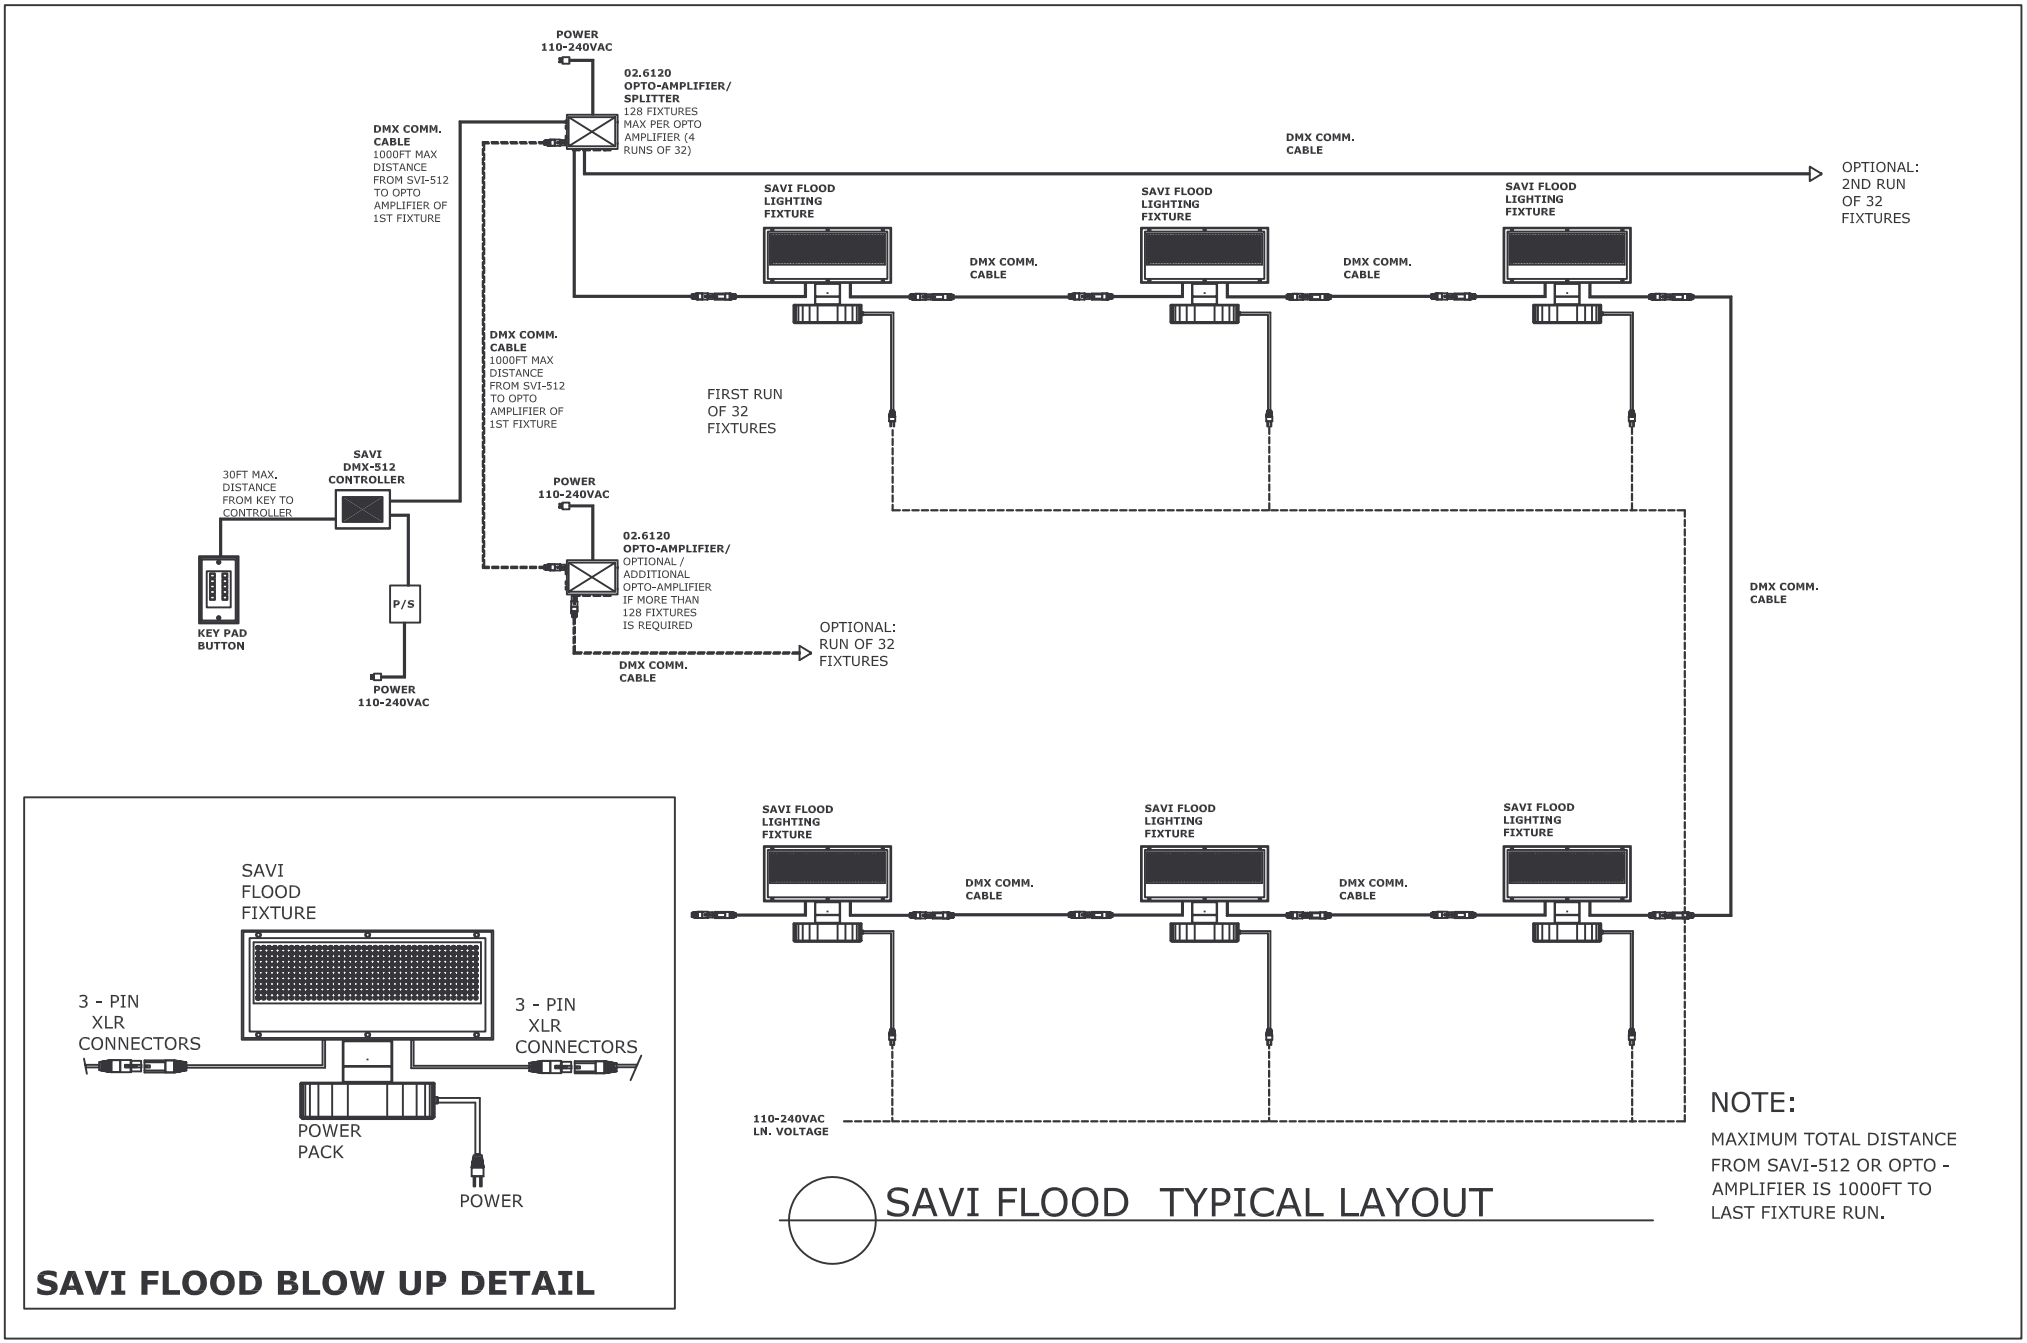

COMPANY NAME:	PROJECT TITLE:	DATE:FEB. 16,2006	SHEET NO:
SUPER VISION INTERNATIONAL INC. 8210 PRESIDENTS DRIVE ORLANDO FLORIDA 32809 USA PH:407-857-9900 FAX:407-857-0050	**SAVI FLOOD TYPICAL LAYOUT**	DRAWN BY: APS CHECKED BY:MBAUER REVISED BY: CONFORME:	